SECTION 1-TOWNHOUSE BLDG #7

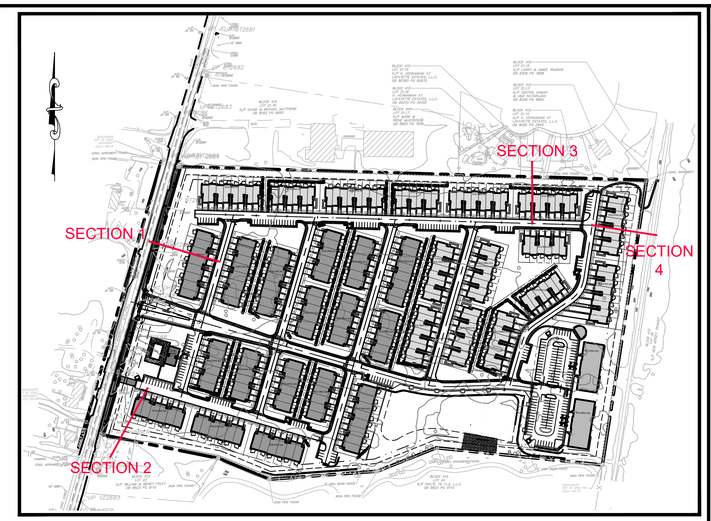

KEY MAP

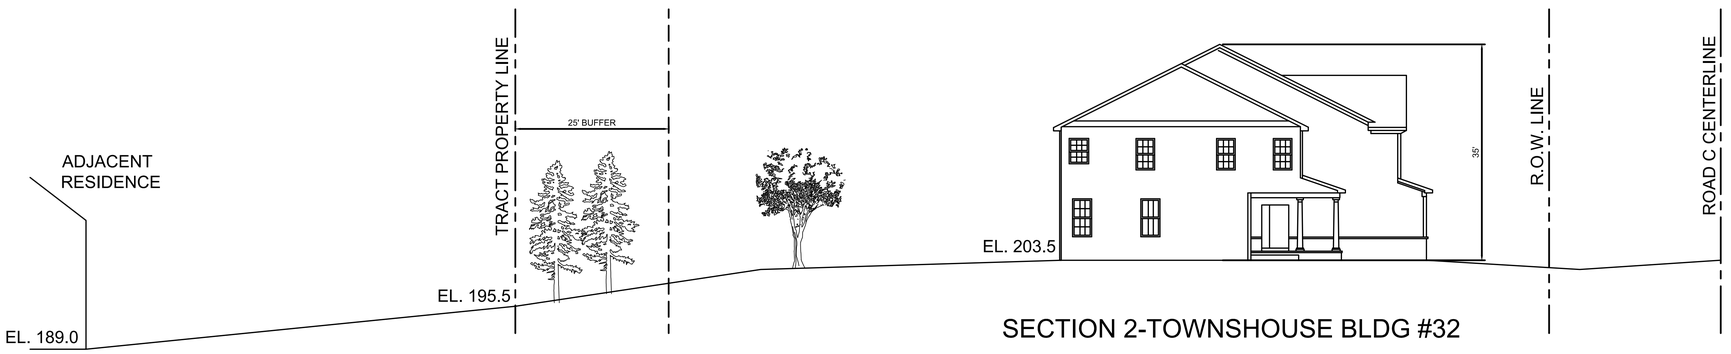

SECTION 2-TOWNSHOUSE BLDG #32

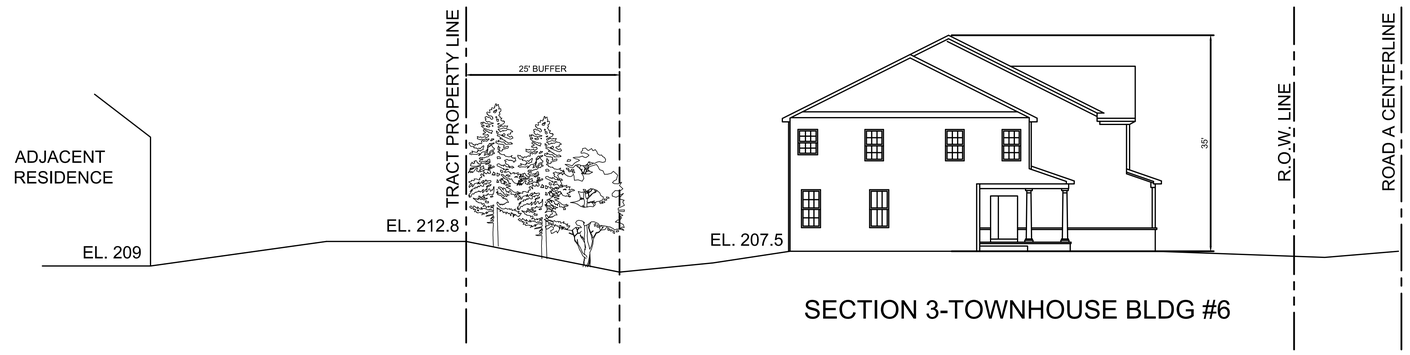

SECTION 3-TOWNHOUSE BLDG #6

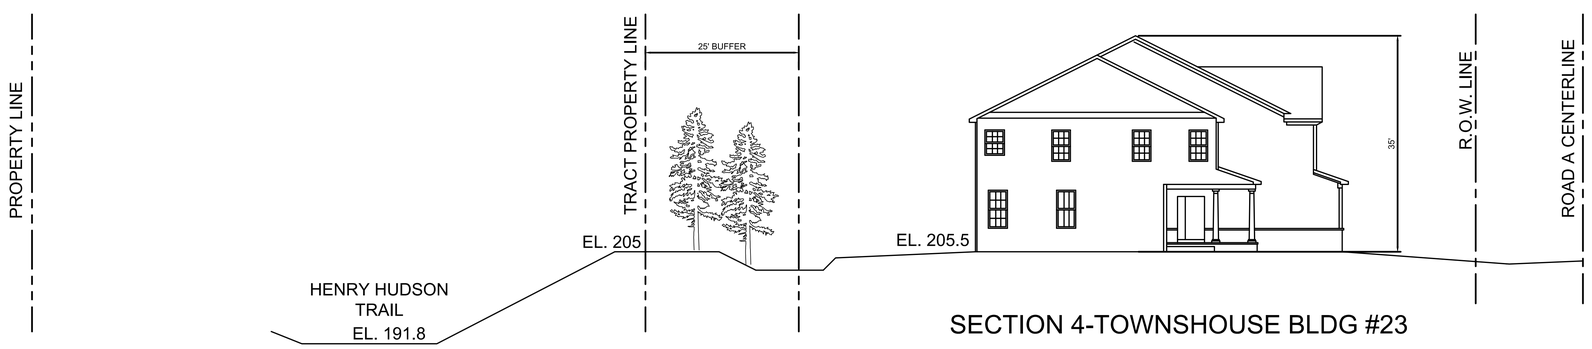

SECTION 4-TOWNSHOUSE BLDG #23

SCALE: 1"=10'

0 10 20 40 ft.

THESE PLANS ARE NOT TO BE USED FOR BID OR CONSTRUCTION

NO.	REVISION	DATE	CHKD
12			
11			
10			
9			
8			
7			
6			
5			
4			
3			
2			
1			

PROJ.: 080726-F1-003
DATE: 6/26/20
CHKD: SAD

THE CONTENTS OF THESE PLANS AND SPECIFICATIONS CONTAINED HEREIN IS AUTHORIZED FOR USE BY THE CLIENT AND PROJECT NOTED ON THE WORK AND IS CONTRACTED ON TO BOWMAN CONSULTING GROUP, LTD. AND MAY NOT BE COPIED, REUSED, DISCLOSED, LOANED OR ASSIGNED WITHOUT THE EXPRESS WRITTEN PERMISSION OF BOWMAN CONSULTING GROUP, LTD.

© 2020 BOWMAN CONSULTING GROUP
ALL RIGHTS RESERVED

Bowman CONSULTING
Formerly Omland Engineering Associates, Inc

Bowman Consulting Group, Ltd.
101 W. Main Street
Freehold, New Jersey 07728
www.BowmanConsulting.com
E-mail: NJ@BowmanConsulting.com

Phone: 732-665-5500
FAX: 732-665-5501
NJ Certificate of Authorization
No. 24GA28223600

PRELIMINARY

SEAN A. DELANY, N.J. Professional Engineer, Lic. 24GE04447100

EL at MARLBORO 79, LLC

SECTIONS

BLOCK 415, LOT 22
TOWNSHIP OF MARLBORO, MONMOUTH COUNTY NEW JERSEY

SHEET No.
1
OF
1

V:\080726 - Route 79 - Marlboro\080726-F1-003 (EXO) - Route 79-Marlboro-Multi Family Res\Engineering\Engineering Plans\02 SITE PLANS\E-GRADING.dwg 06/26/20 01:37:58PM, John, LAYOUT: SECTIONS

Survey - Subdivision Plat.dwg