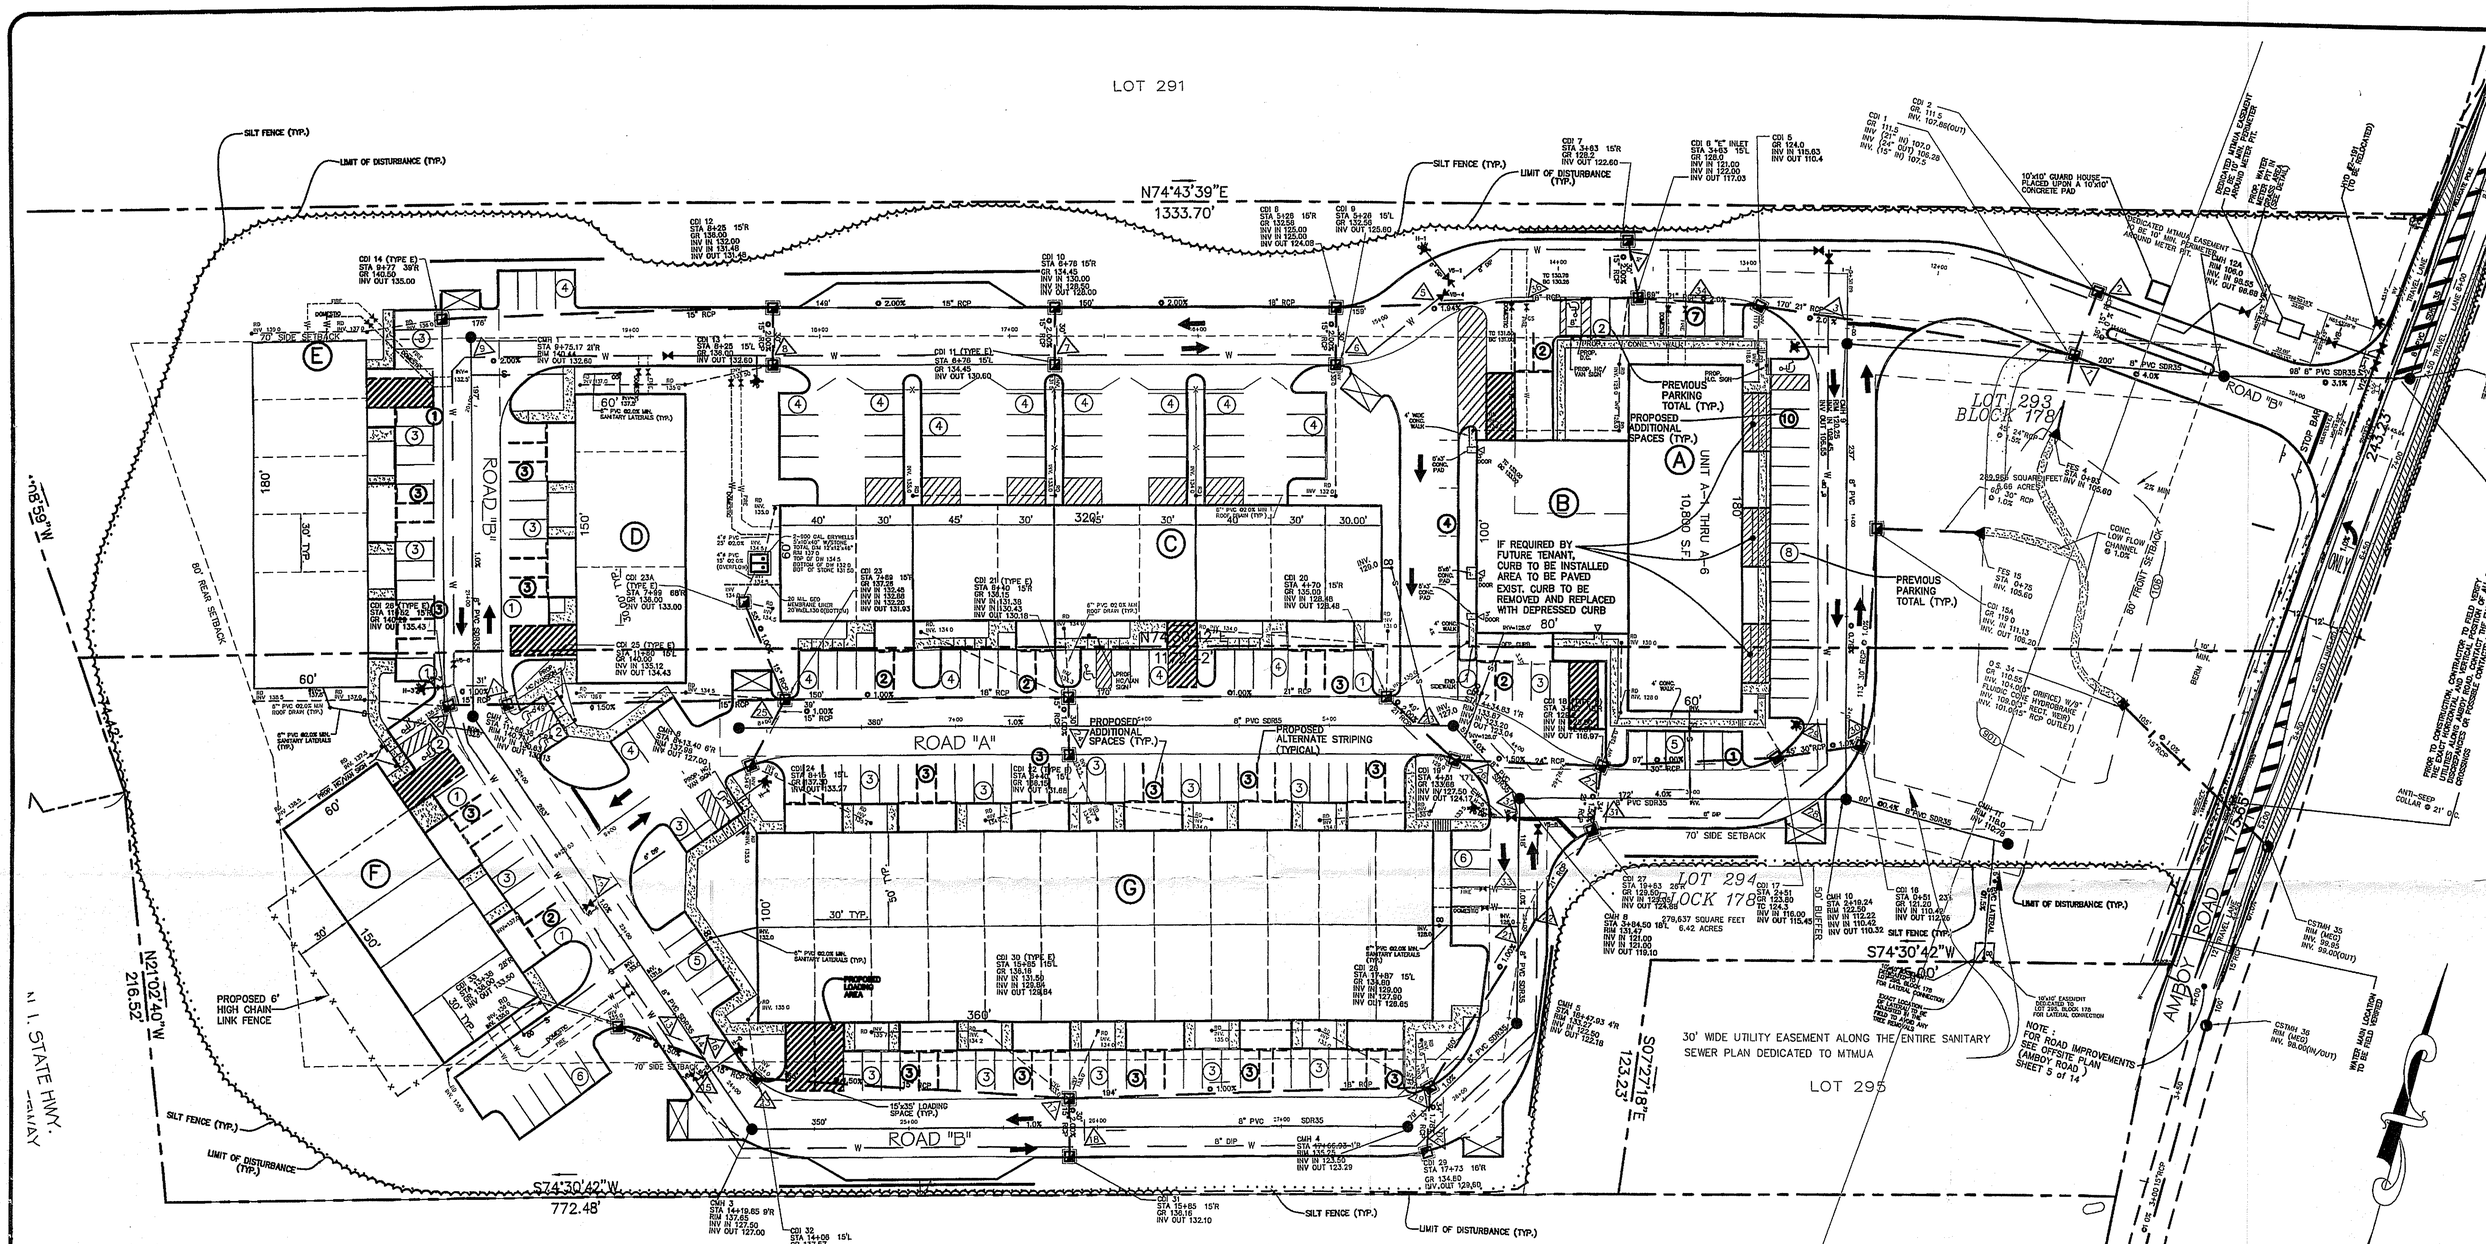

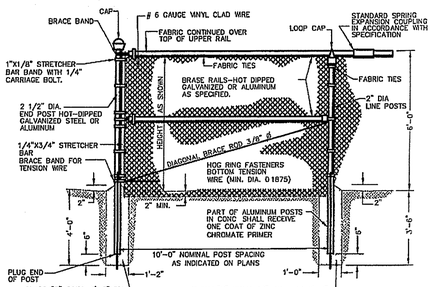

NOTES :

1- FENCE FABRIC SHALL BE #6 GAUGE VINYL CLAD WIRE.

2- UNLESS OTHERWISE PROVIDED, FENCE DETAILS SHALL CONFORM TO THE REQUIREMENTS OF A S T M, M181-60.

CHAIN LINK FENCE DETAIL

N.T.S.

NOTES :

1- FENCE MAY BE ALUMINUM-COATED STEEL OR GALVANIZED STEEL TYPE CONSTRUCTION. SEE PLANS AND CONTRACT DOCUMENTS FOR TYPE SPECIFIED.

2- POST SIZE TO IN ACCORDANCE WITH SCHEDULE CITED IN CONTRACT DOCUMENTS.

3- FOOTING SIZES VARY WITH NOMINAL FENCE HEIGHT-SEE CONTRACT DOCUMENTS

4- UNLESS OTHERWISE PROVIDED, FENCE DETAILS SHALL CONFORM TO THE REQUIREMENTS OF A S T M, M131-60

5- A 3' HIGH FENCE WITH 1" MESH SHALL BE PROVIDED EMBED 2" OF MESH, MINIMUM, IN GROUND. TOP OF FENCE MUST BE AT LEAST ABOVE TOP OF 8"x24" WEIR OPENING

6- FABRIC SHALL ALSO BE PROVIDED ON TOP TO FORM A TRASH RACK COMPLETELY ENCLOSED.

CHAIN LINK FENCE DETAIL

N.T.S.

229 PARKING SPACES PROVIDED
(INCLUDING 3 SPACES FOR BUILDING B)
8 HC PARKING SPACES PROVIDED
7 HC PARKING SPACES REQUIRED

FOR DETAILS SEE APPROVED SHEETS 11-13 OF 14 FROM SET OF PLANS "PRELIMINARY & FINAL SITE PLAN, LOTS 293 AND 294, BLOCK 178, MARLBORO TOWNSHIP, MONMOUTH COUNTY, NEW JERSEY" DATED 9/26/03 AND LAST REVISED ON 10/23/06

NOTE: 1.) SITE IS UNDER CONSTRUCTION
2.) NO GRADING CHANGES PROPOSED EXCEPT AROUND BUILDING A/B SEE DETAIL, SHEET 4 OF 4

REFERENCE DATA :

1 BOUNDARY BASED ON A SURVEY PREPARED BY CREST ENGINEERING ASSOCIATES , INC. DATED 6/4/03 .

NO	DESCRIPTION	DATE	D/C
2.	REV PER PLANNER LTR. DATED 6/7/07	7/10/07	SH
1.	REV. PER ENGR. LTR. DATED 5/31/07	6/21/07	SH

CREST
Engineering Associates Inc.
Civil & Environmental Engineers
Professional Planners · Surveyors · Landscape Architects
· CERTIFICATE OF AUTHORIZATION NO 24GA27969300 ·
100 RIKE DRIVE, MILLSTONE TOWNSHIP, N.J. 08535, PH(609)446-2550
12 ROBBINS PKWY., AT WATER STREET, TOMS RIVER, N.J. 08753, PH(732)244-0888
LORALI E. TOTTEN
PROFESSIONAL ENGINEER NJ LIC. NO. 28662

DATE	4/16/07
SCALE	1"=40'
DRAWN	LKH
CHECKED	
SHEET	3 OF 4
POCKET	64C

TRIANGLE BUSINESS PARK
A CONDOMINIUM
Lots 293 and 294
Block 178
MARLBORO TOWNSHIP
MONMOUTH COUNTY, NEW JERSEY

ALTERNATE STRIPING & LAYOUT PLAN

A-1

:\1404\ALT-STRIPING\1404-ALTERNATE-STRIPING.dwg, 1/23/2007 1:26:06 PM, EAD