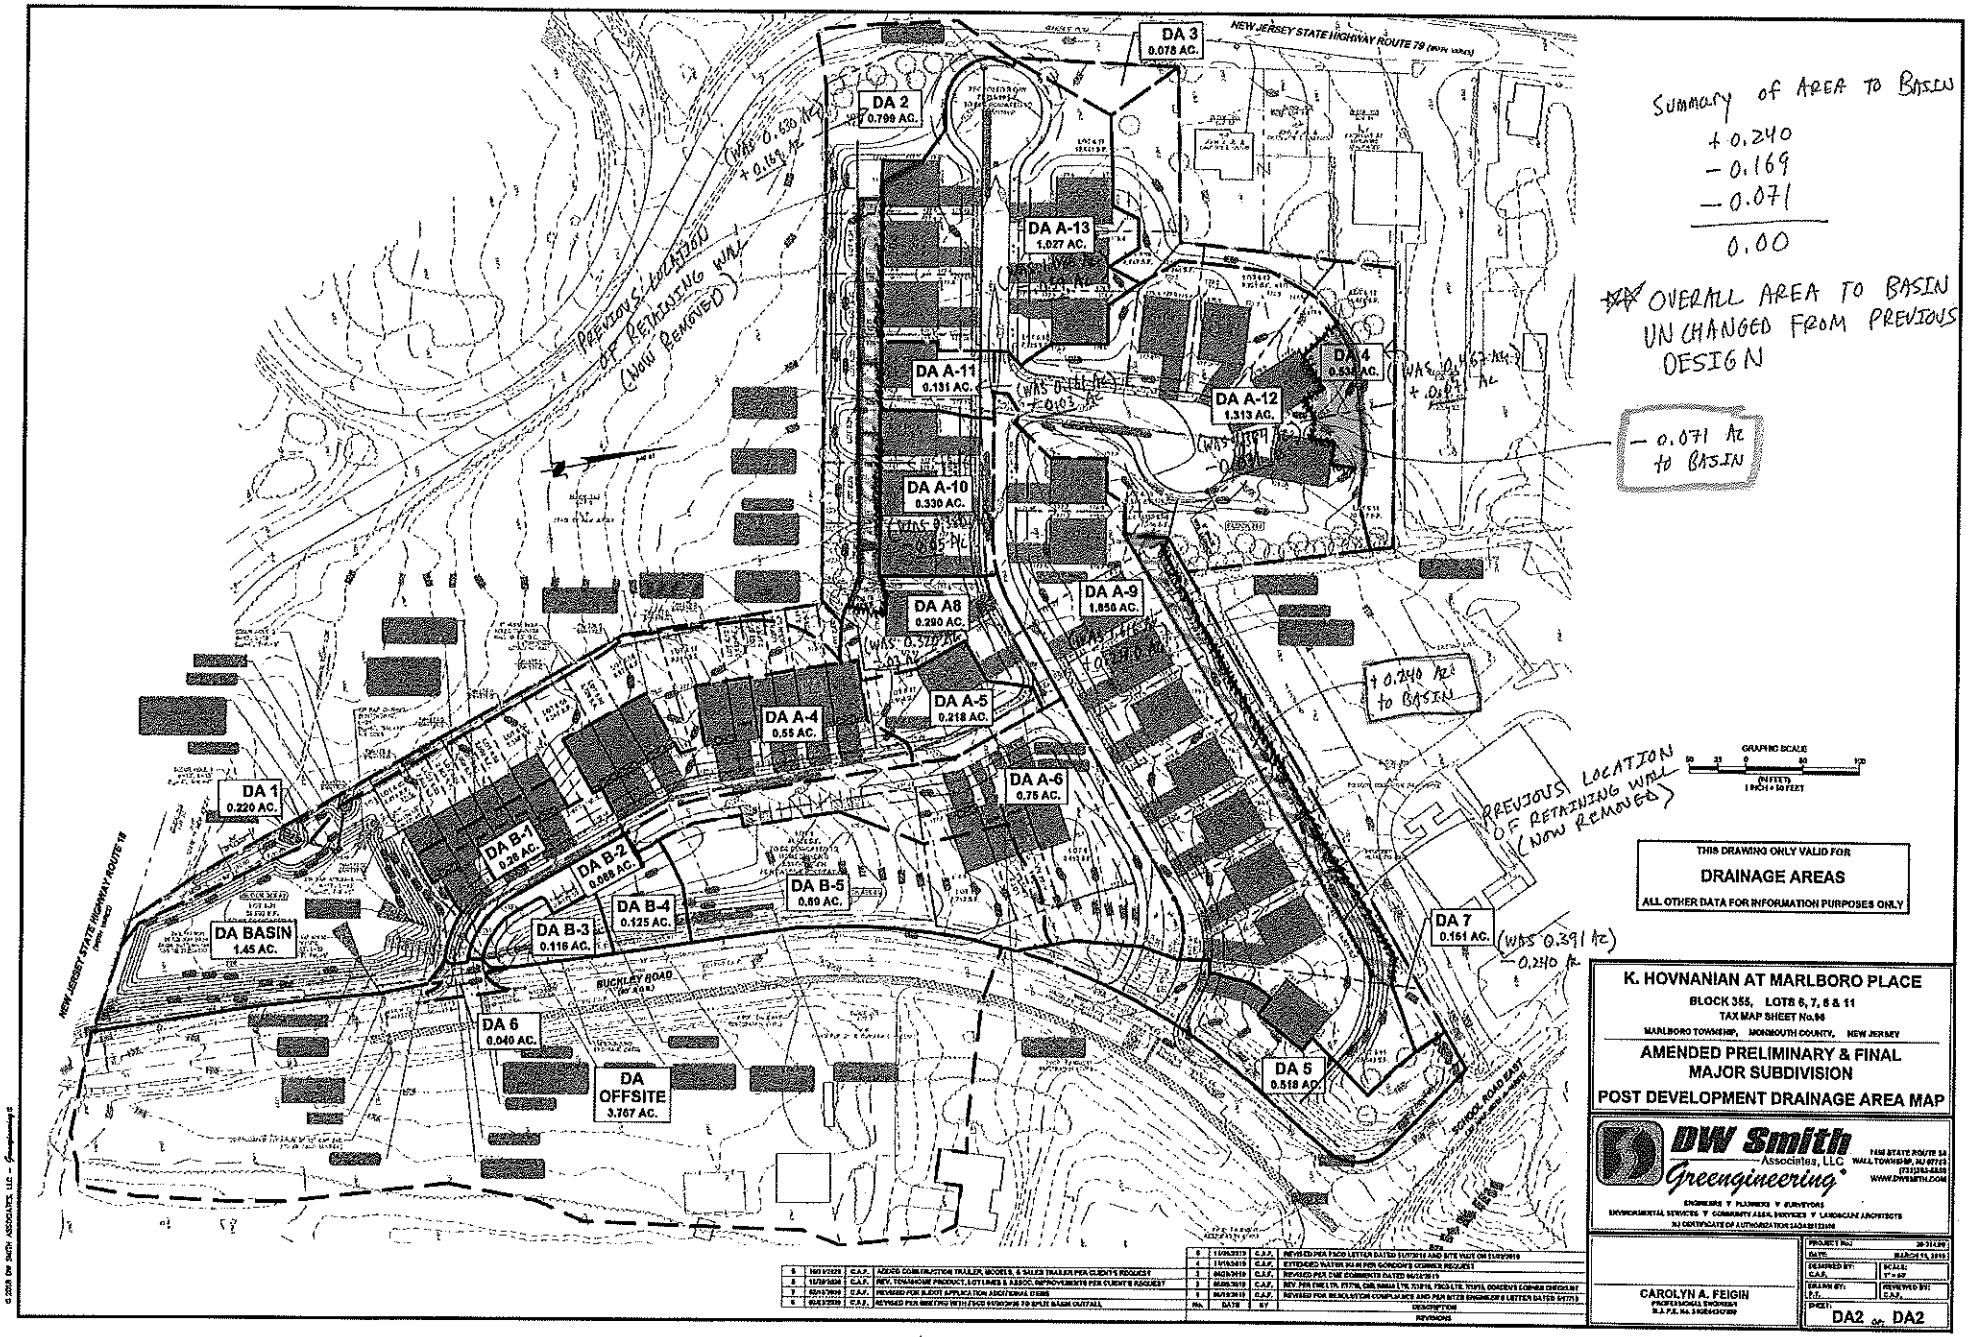

Summary of AREA TO BASIN

+0.240
−0.169
−0.071
0.00

** OVERALL AREA TO BASIN UNCHANGED FROM PREVIOUS DESIGN

THIS DRAWING ONLY VALID FOR
DRAINAGE AREAS
ALL OTHER DATA FOR INFORMATION PURPOSES ONLY

K. HOVNANIAN AT MARLBORO PLACE
BLOCK 355, LOTS 6, 7, 8 & 11
TAX MAP SHEET No.94
MARLBORO TOWNSHIP, MONMOUTH COUNTY, NEW JERSEY

AMENDED PRELIMINARY & FINAL MAJOR SUBDIVISION
POST DEVELOPMENT DRAINAGE AREA MAP

DW Smith Associates, LLC Greenengineering
1430 STATE ROUTE 34 WALL TOWNSHIP, NJ 07719 (732)282-4440 WWW.DWSMITH.COM
ENGINEERS ▼ PLANNERS ▼ SURVEYORS
ENVIRONMENTAL SERVICES ▼ COMMUNITY ASSN. ENGINEERS ▼ LANDSCAPE ARCHITECTS
NJ CERTIFICATE OF AUTHORIZATION 24GA28123400

No.	DATE	BY	DESCRIPTION
8	11/06/2019	C.A.F.	REVISED PER FIRE LETTER DATED 11/07/19 AND SITE WALK ON 11/05/2019
4	10/15/2019	C.A.F.	EXTENDED WATER MAIN PER GORDON'S CORNER REQUEST
3	09/25/2019	C.A.F.	REVISED PER CME COMMENTS DATED 09/23/2019
2	08/26/2019	C.A.F.	REV PER CME LTR. 7/3/19, CME MEMO LTR. 7/31/19, FINCH LTR. 7/19/19, PLANNING BOARD COMMENTS
1	06/13/2019	C.A.F.	REVISED FOR RESOLUTION COMPLIANCE AND PER MTCD ENGINEER'S LETTER DATED 5/17/19

REVISIONS

CAROLYN A. FEIGIN
PROFESSIONAL ENGINEER
N.J.P.E. No. 24GE04012900

PROJECT No.: 26-31439
DATE: MARCH 14, 2019
DESIGNED BY: C.A.F.
SCALE: 1" = 50'
DRAWN BY: E.C.
REVIEWED BY: C.A.F.
SHEET: DA2 OF DA2

© 2019 DW SMITH ASSOCIATES, LLC