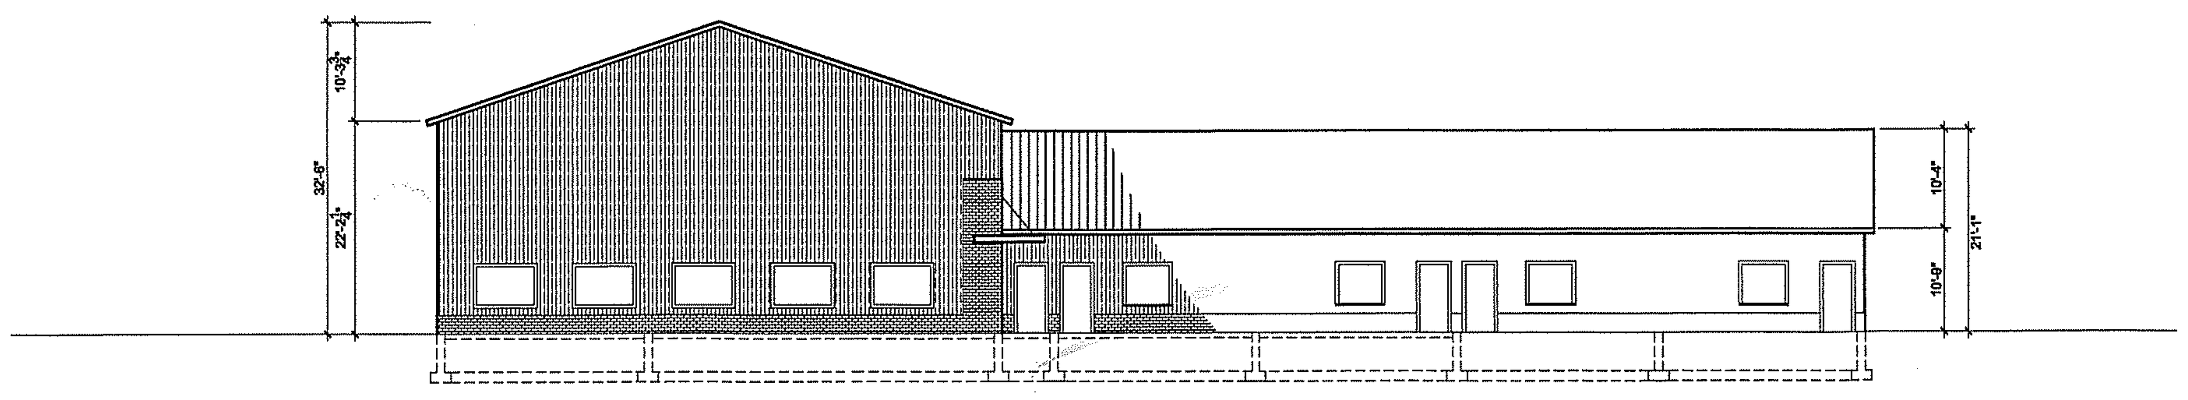

ELEVATIONS-1 1/16" = 1'-0"

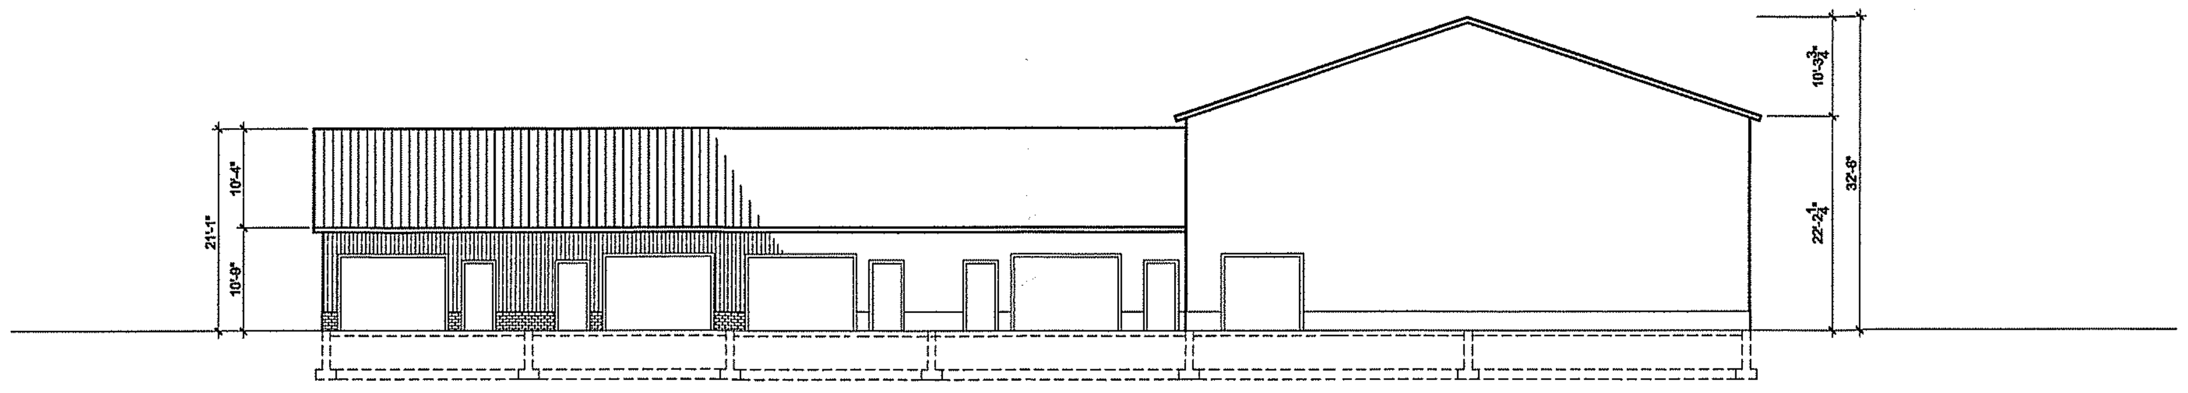

ELEVATIONS-2 1/16" = 1'-0"

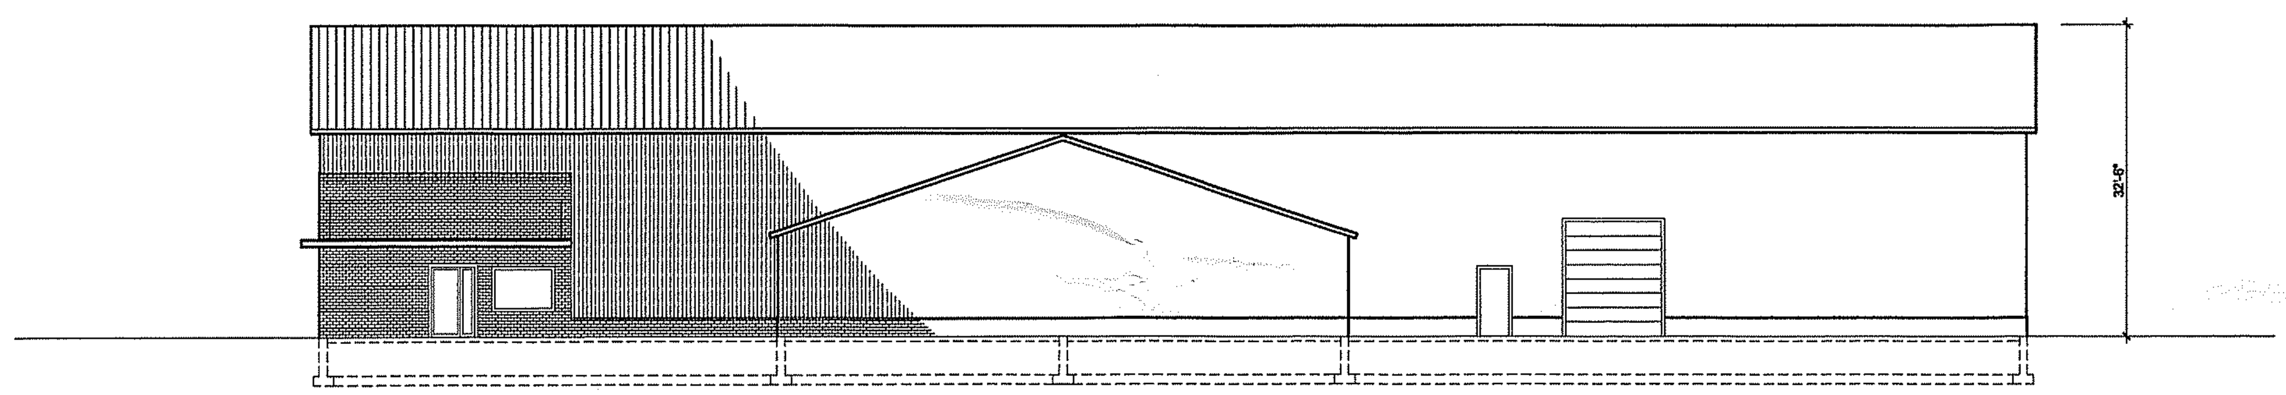

ELEVATIONS-3 1/16" = 1'-0"

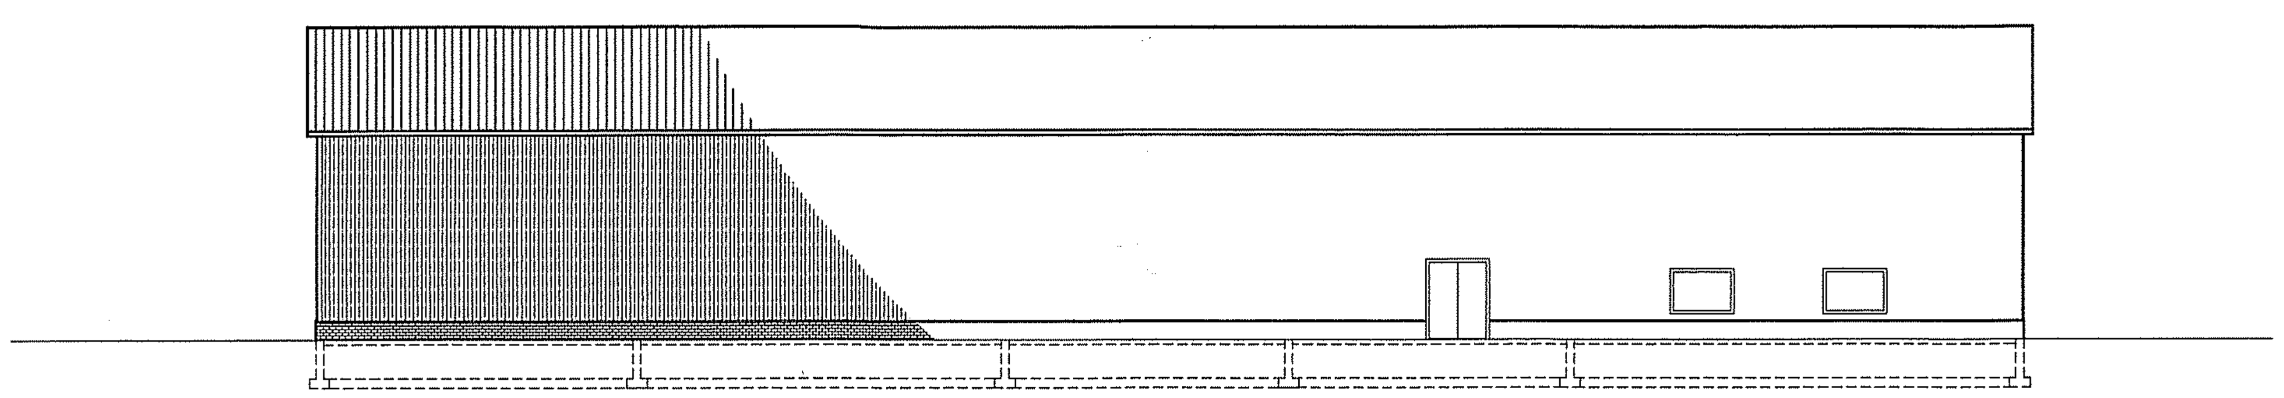

ELEVATIONS-4 1/16" = 1'-0"

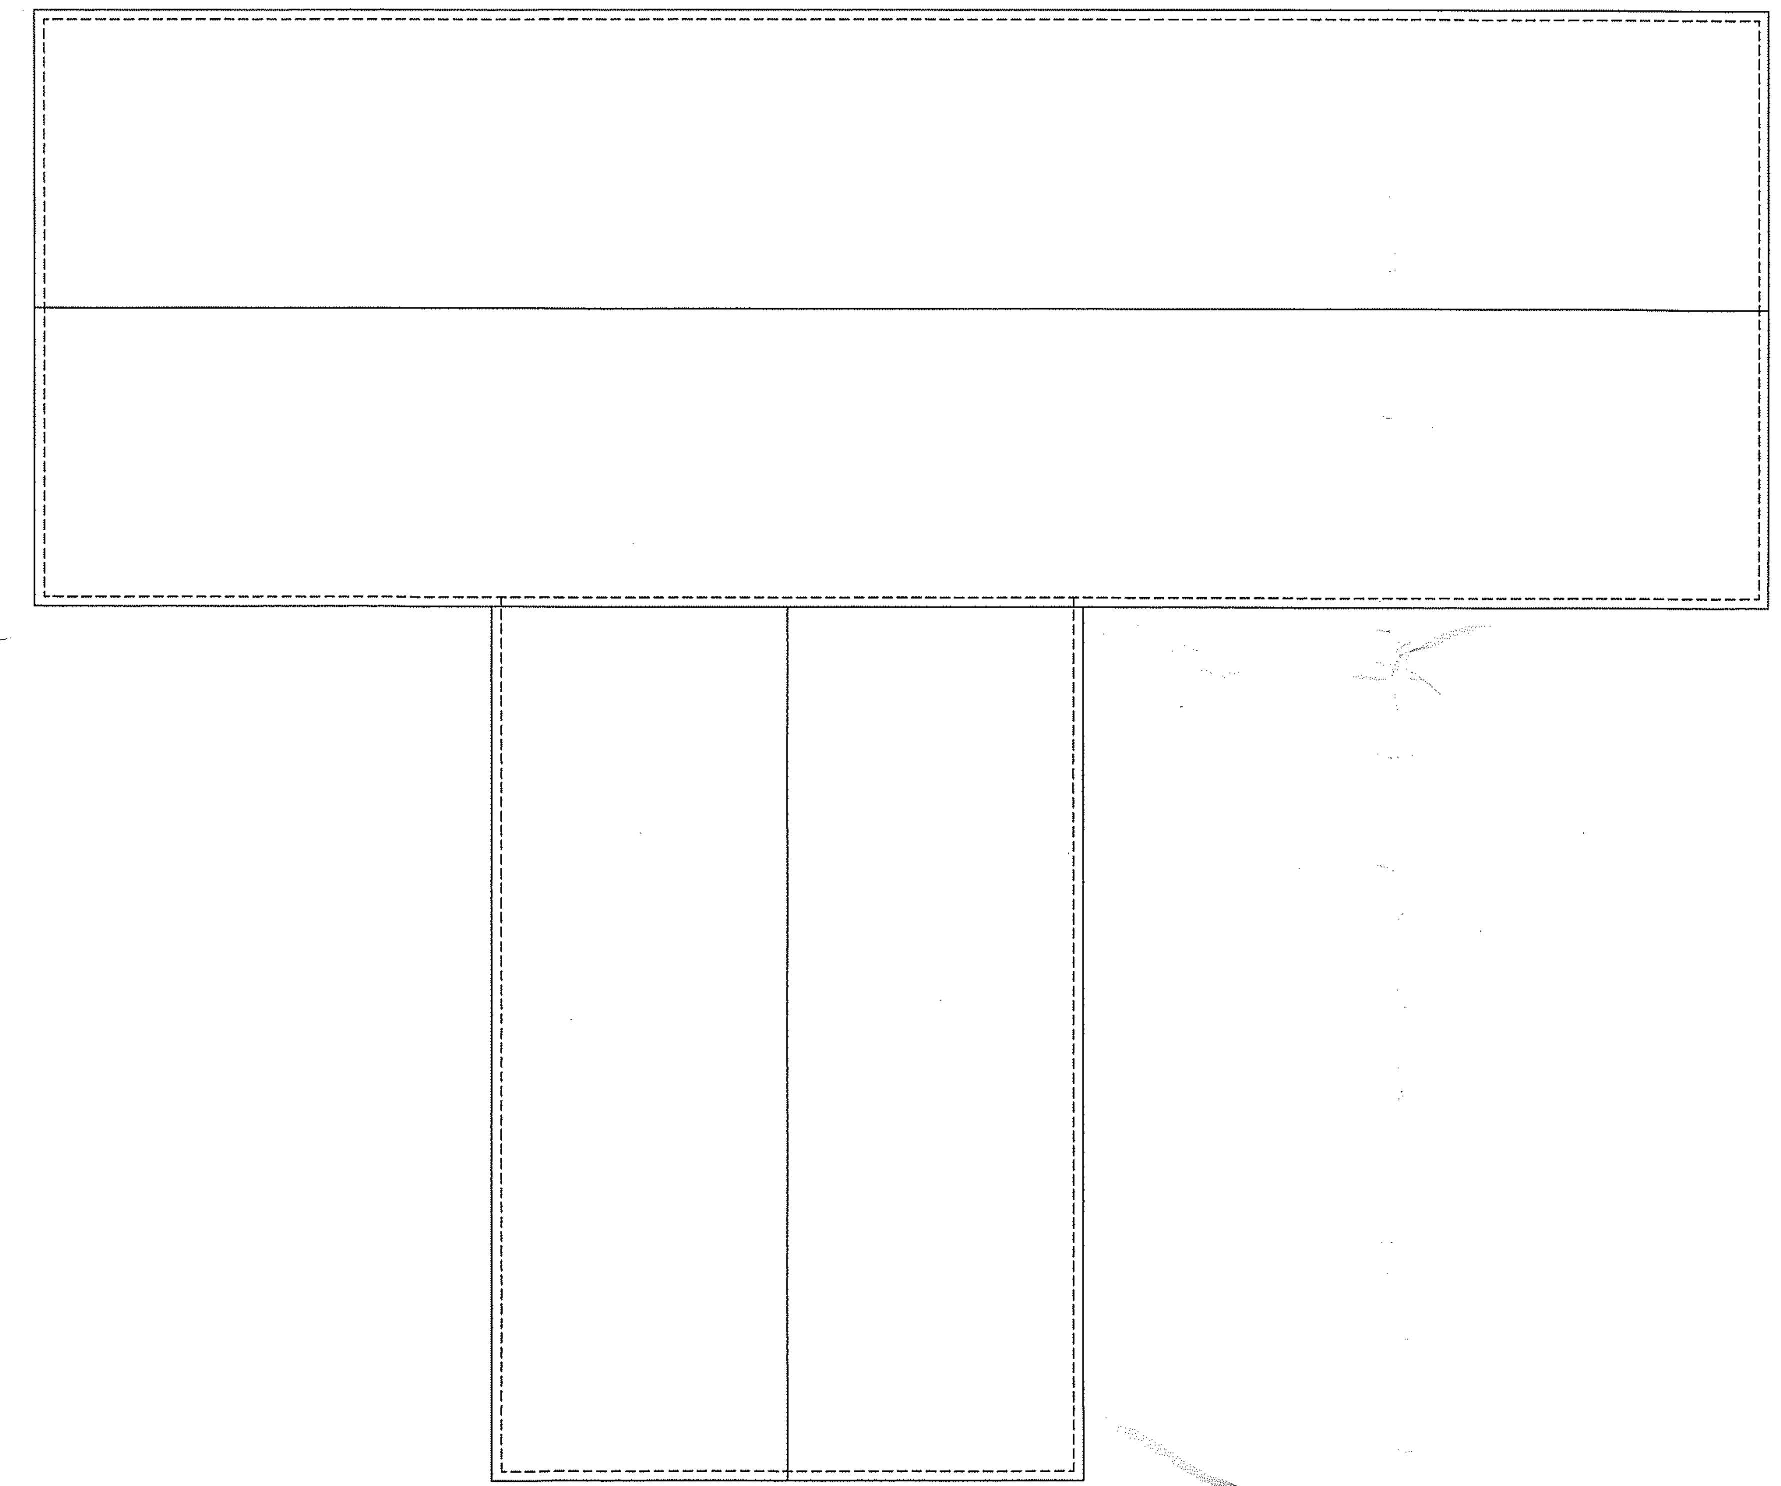

ROOF FLOOR PLAN 1/16" = 1'-0"

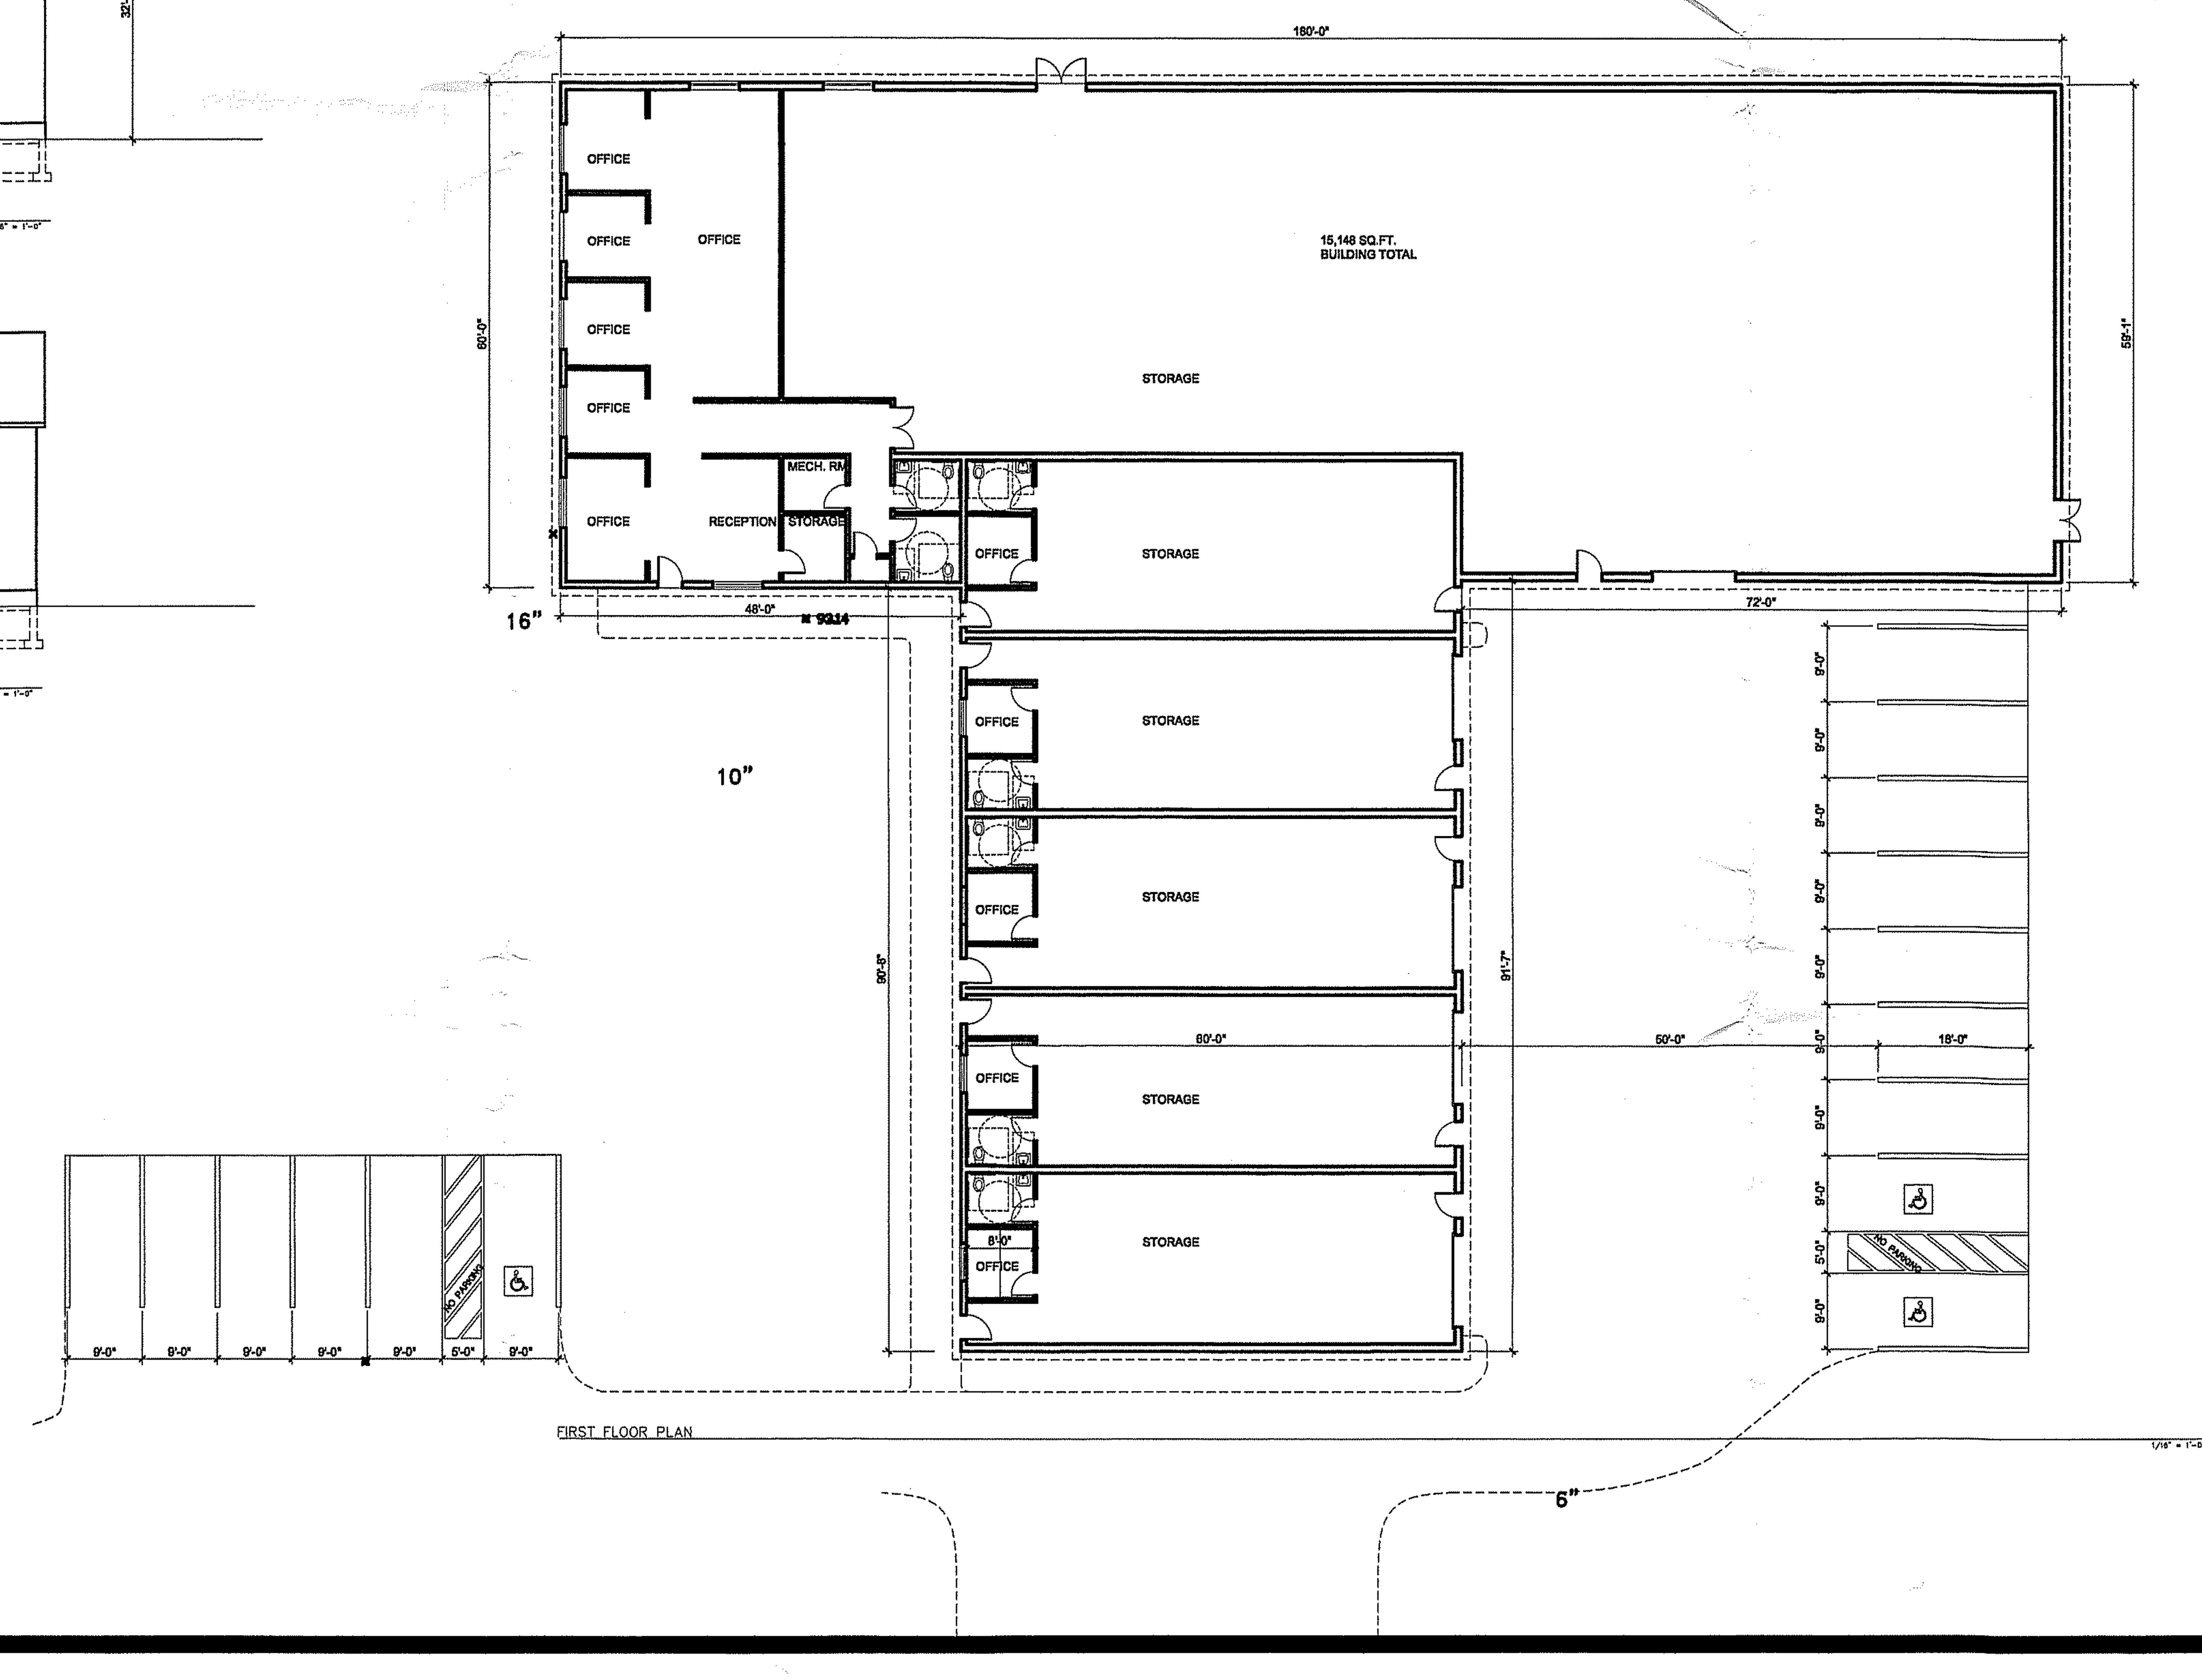

FIRST FLOOR PLAN 1/16" = 1'-0"

VLARCHITECTS

1115 Broadway, 12th Floor
New York, NY 10010
T. 212.631.0590 F. 212.631.0591
VLarchitects@aol.com

KEY PLAN
N.T.S.

Revisions

FLOOR PLANS AND ELEVATIONS

Project

394 Route 79 LLC Office Bldg #2

Title Application for

394 ROUTE 79 LLC

394 Rt 79.
Morganville NJ 07751

Seal & Signature

Date: 12/05/20
Project No: 2014
Drawing by: OS, HL, LL
Checked by: LVL, HVL
Scale: As Noted
DWG No:

A-101.0

Cad file # 2014
2021_REYCO OFFICE
1 o

© 2021 VL Architects